



MERO VRINDAVAN DHAM



**MERO
VRINDAVAN DHAM**

**YAMUNA
EXPRESSWAY**



**YAMUNA
EXPRESSWAY**




3D Bird's Eye View







Surrounded by Mega Developments

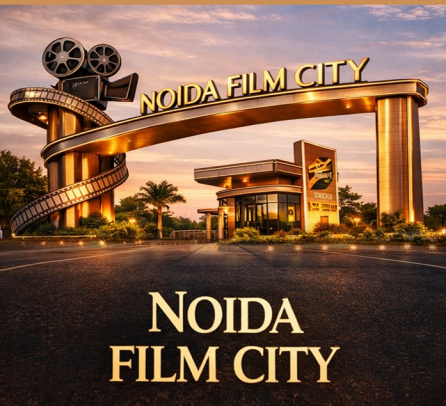

**NOIDA
FILM CITY**

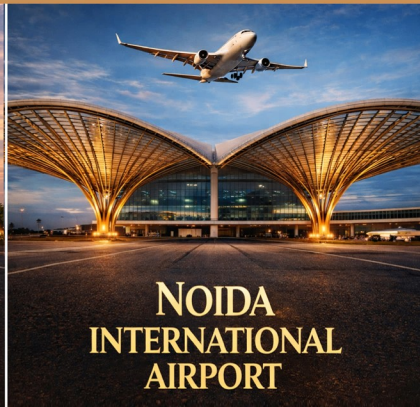


**NOIDA
INTERNATIONAL
AIRPORT**

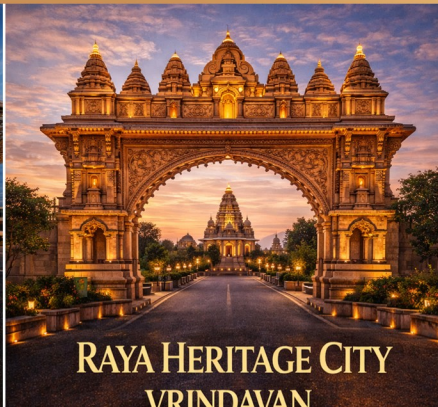

**RAYA HERITAGE CITY
VRINDAVAN**



**MERO
VRINDAVAN
DHAM**

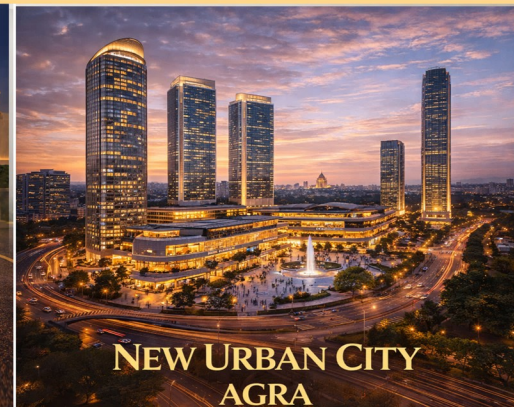

**NEW URBAN CITY
AGRA**



Yamuna Expressway - The Future Growth Corridor



**Textile Park
Apparel Park**

HCL
Foxconn

SURYA
Avery Dennison
India Pvt. Ltd



PATANJALI
Patanjali
Ayurved



vivo
Vivo Mobile
Flexi Films Pvt.

**DATA CENTRE
PARK**



Microsoft

**ELECTRONIC
VEHICLE PARK**

MERO VRINDAVAN DHAM



MERO VRINDAVAN DHAM



Amenities



Park



Main Entrance Gate

MERO
VRINDAVAN DHAM

YAMUNA
EXPRESSWAY



Electricity



CCTV



Street Light



Wide Road




Temple



School



LAYOUT

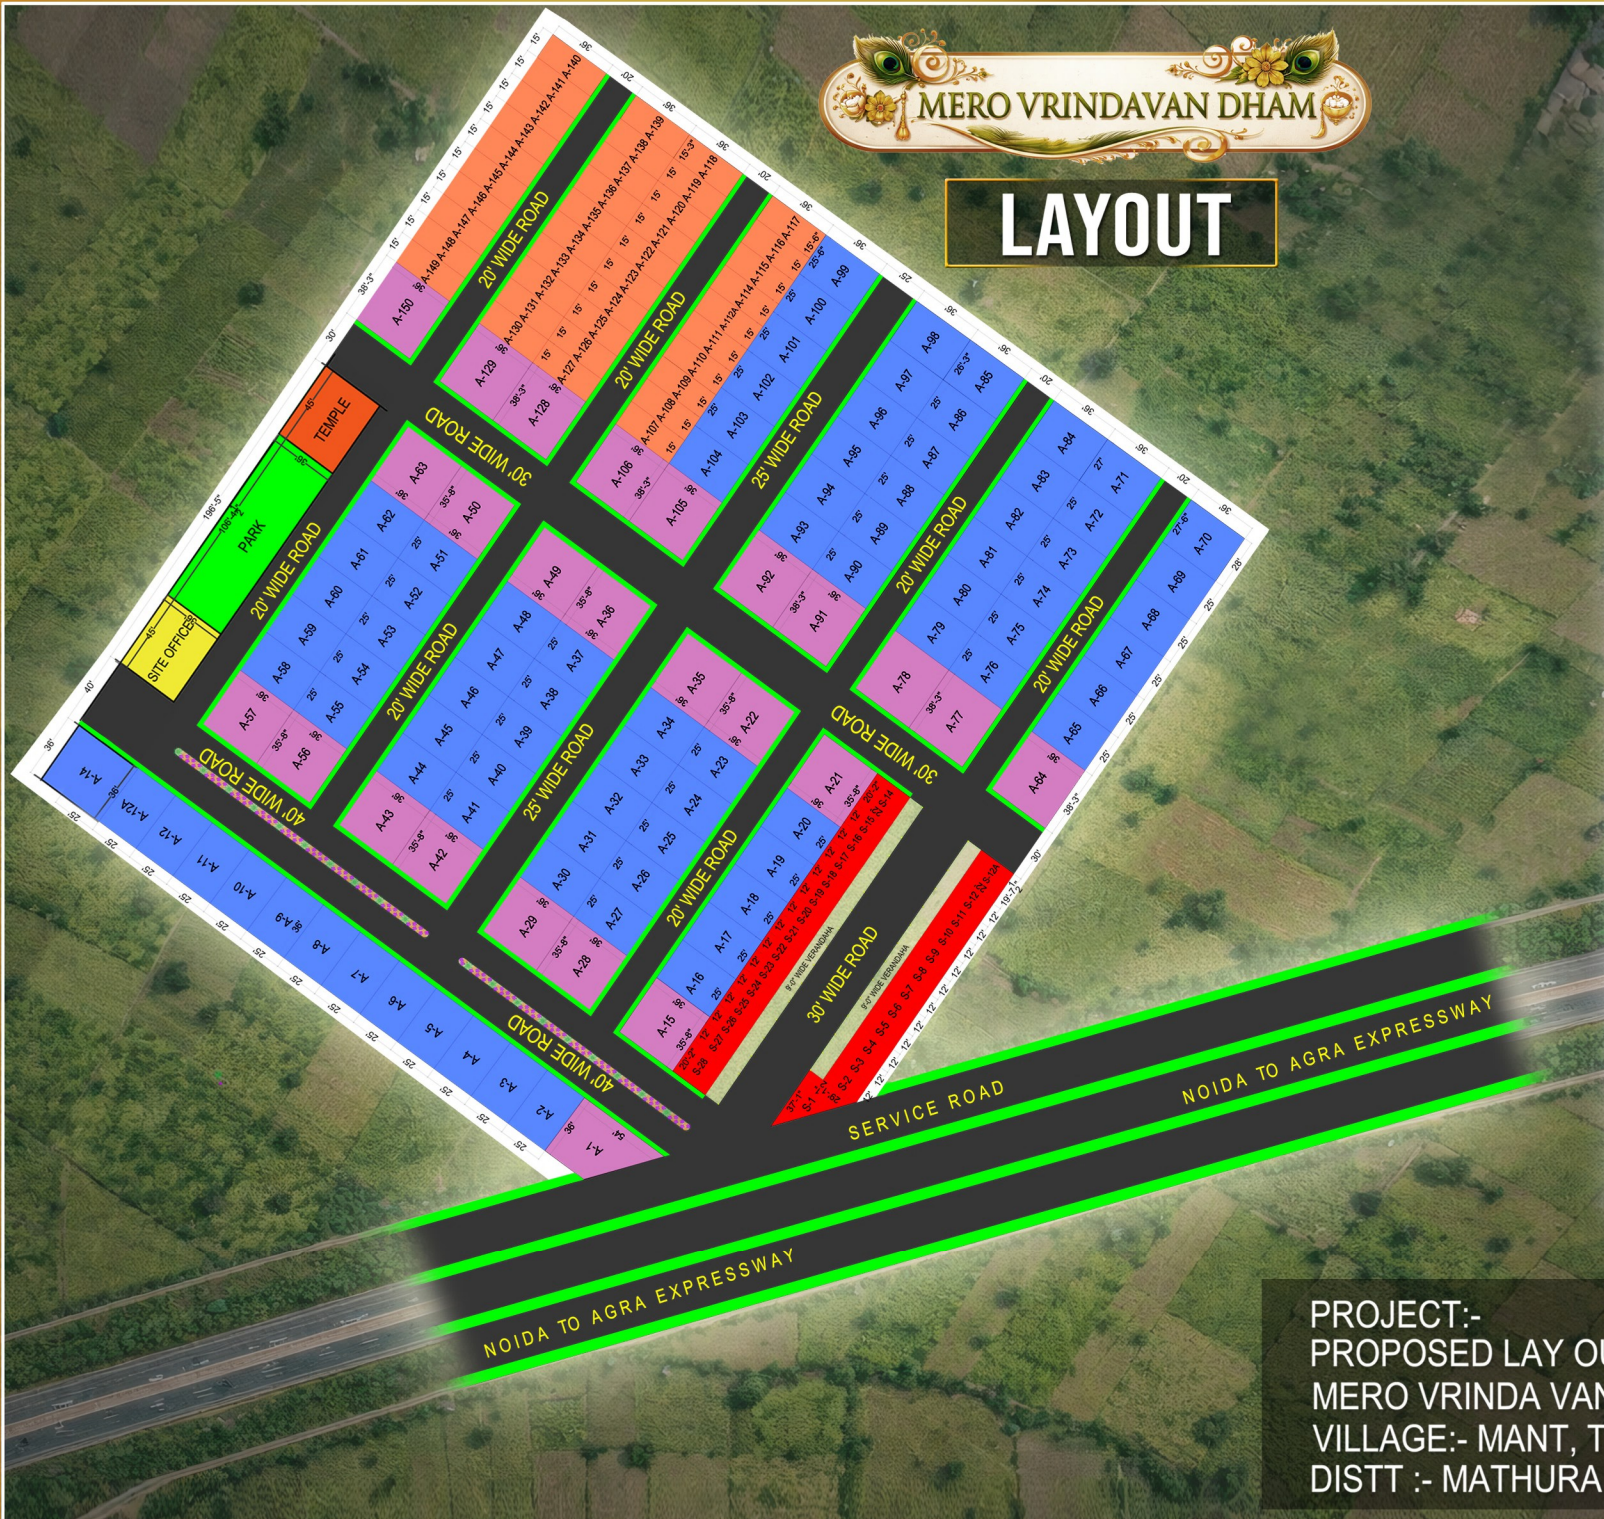


BLOCK-A

A-1	RESIDENTIAL	DIFFRENT SIZE	160.67	1
A-2 to A-12A	RESIDENTIAL	25'-0" x 36'-0"	100.00	12
A-14	RESIDENTIAL	40'-0" x 36'-0"	160.00	1
A-15	RESIDENTIAL	35'-8" x 36'-0"	142.69	1
A-16 to A-20	RESIDENTIAL	25'-0" x 36'-0"	114.56	5
A-21 & A-22	RESIDENTIAL	35'-8" x 36'-0"	142.69	2
A-23 to A-27	RESIDENTIAL	25'-0" x 36'-0"	100.00	5
A-28 & A-29	RESIDENTIAL	35'-8" x 36'-0"	142.69	2
A-30 to A-34	RESIDENTIAL	25'-0" x 36'-0"	100.00	5
A-35 & A-36	RESIDENTIAL	35'-8" x 36'-0"	142.69	2
A-37 to A-41	RESIDENTIAL	25'-0" x 36'-0"	100.00	5
A-42 & A-43	RESIDENTIAL	35'-8" x 36'-0"	142.69	2
A-44 to A-48	RESIDENTIAL	25'-0" x 36'-0"	100.00	5
A-49 & A-50	RESIDENTIAL	35'-8" x 36'-0"	142.69	2
A-51 to A-55	RESIDENTIAL	25'-0" x 36'-0"	100.00	5
A-56 & A-57	RESIDENTIAL	35'-8" x 36'-0"	142.69	2
A-58 to A-62	RESIDENTIAL	25'-0" x 36'-0"	100.00	5
A-63	RESIDENTIAL	35'-8" x 36'-0"	142.69	2
A-64	RESIDENTIAL	38'-3" x 36'-0"	153.00	1
A-65 to A-69	RESIDENTIAL	25'-0" x 36'-0"	100.00	5
A-70	RESIDENTIAL	DIFFRENT SIZE	111.25	1
A-71	RESIDENTIAL	DIFFRENT SIZE	109.15	1
A-72 to A-76	RESIDENTIAL	25'-0" x 36'-0"	100.00	5
A-77 & A-78	RESIDENTIAL	38'-3" x 36'-0"	153.00	2
A-72 to A-76	RESIDENTIAL	25'-0" x 36'-0"	100.00	5
A-84	RESIDENTIAL	DIFFRENT SIZE	107.80	1
A-85	RESIDENTIAL	DIFFRENT SIZE	105.70	1
A-86 to A-90	RESIDENTIAL	25'-0" x 36'-0"	100.00	5
A-91 & A-92	RESIDENTIAL	38'-3" x 36'-0"	153.00	2
A-93 to A-97	RESIDENTIAL	25'-0" x 36'-0"	100.00	5
A-98	RESIDENTIAL	DIFFRENT SIZE	104.36	1
A-99	RESIDENTIAL	DIFFRENT SIZE	102.53	1
A-100 to A-104	RESIDENTIAL	25'-0" x 36'-0"	100.00	5
A-105 & A-106	RESIDENTIAL	38'-3" x 36'-0"	153.00	2
A-107 to A-116	RESIDENTIAL	15'-0" x 36'-0"	60.00	10
A-117	RESIDENTIAL	DIFFRENT SIZE	62.00	1
A-118	RESIDENTIAL	DIFFRENT SIZE	61.37	1
A-119 to A-127	RESIDENTIAL	15'-0" x 36'-0"	60.00	10
A-128 & A-129	RESIDENTIAL	38'-3" x 36'-0"	153.00	2
A-130 to A-138	RESIDENTIAL	15'-0" x 36'-0"	60.00	10
A-139	RESIDENTIAL	DIFFRENT SIZE	60.90	1
A-140	RESIDENTIAL	DIFFRENT SIZE	60.25	1
A-141 to A-149	RESIDENTIAL	15'-0" x 36'-0"	60.00	10
A-150	RESIDENTIAL	38'-3" x 36'-0"	153.00	1

PROJECT:-
PROPOSED LAY OUT PLAN FOR
MERO VRINDA VAN DHAM
VILLAGE:- MANT, TEHSIL:-MANT
DISTT :- MATHURA

SCALE:-
1:100

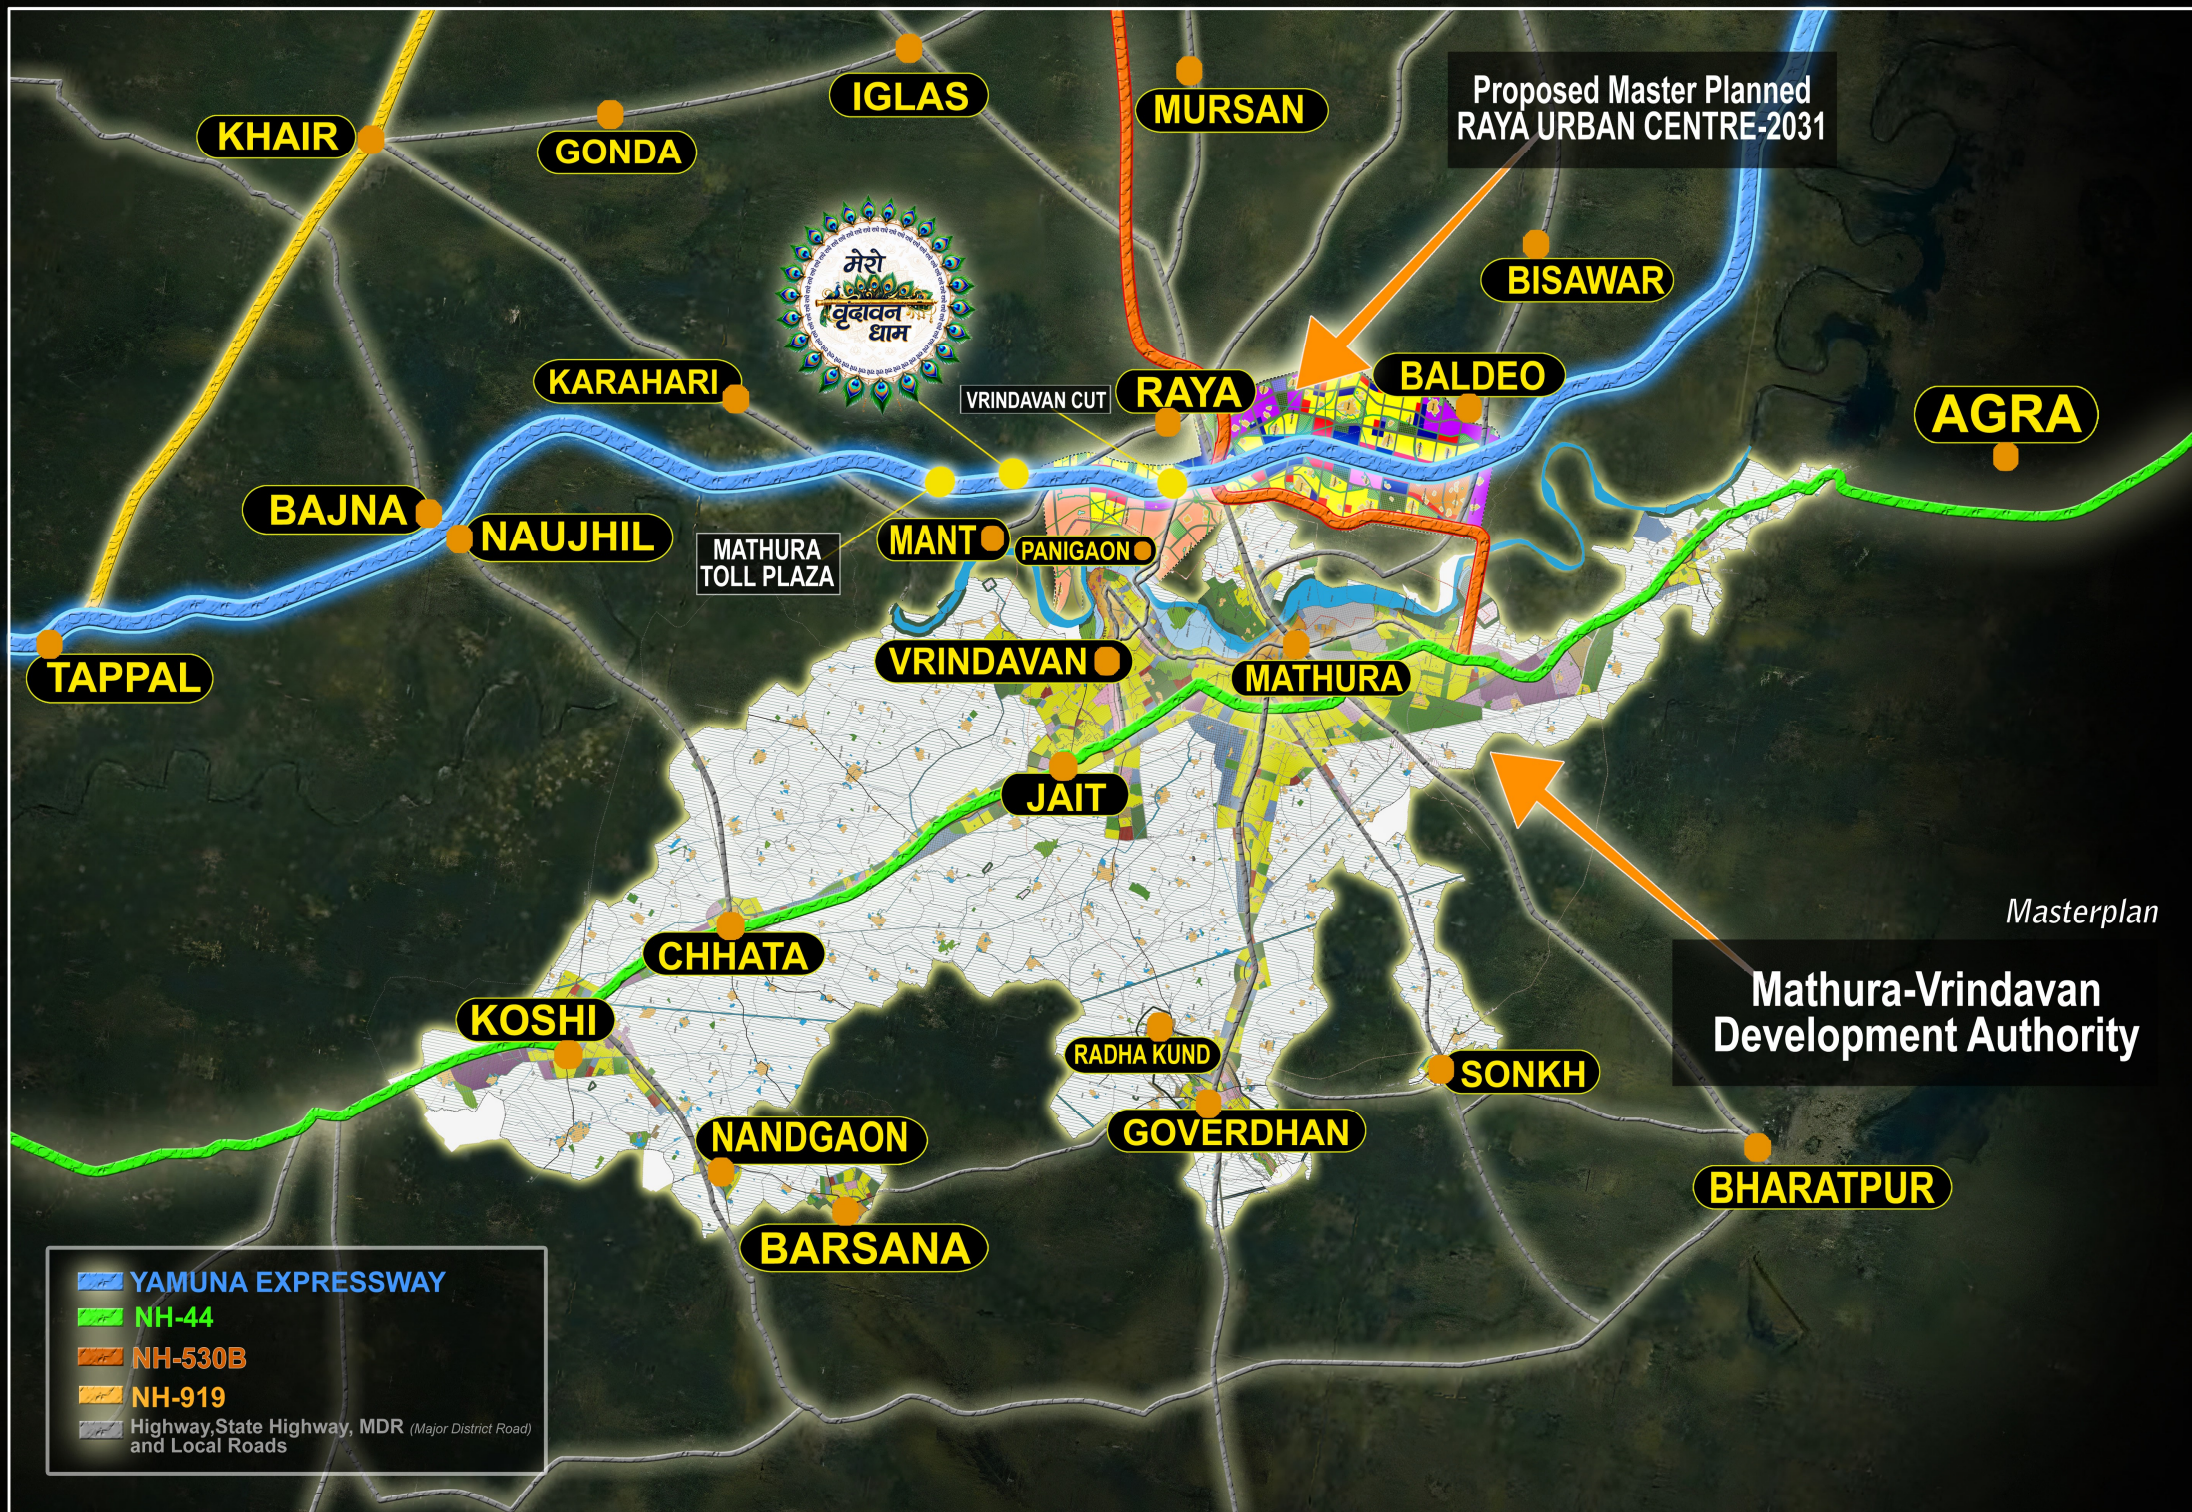



3D VIEW MERO VRINDAVAN DHAM



PAYMENT PLAN

PRIME LOCATION. SMART PRICE. HIGH GROWTH

TOKEN AMOUNT - ₹11,000/-

BSP - (Normal Plot)

₹16,000/- 60 Sq. Yd. Plot
₹9,600,00/-

BOOKING AMOUNT : ₹ 3,84,000/- (40%)

BOOKING AMOUNT - 40% (₹3,84,000/-) will be paid within 7 days to confirm your plot booking."

"The remaining amount will be paid in 6 to 12 months installments."

Normal Plot

₹16,000/- 100 Sq. Yd. Plot
₹16,000,00/-

BOOKING AMOUNT : ₹ 6,40,000/- (40%)

BOOKING AMOUNT - 40% (₹6,40,000/-) will be paid within 7 days to confirm your plot booking."

"The remaining amount will be paid in 6 to 12 months installments."

Corner Plot

₹18,000/- 150 Sq. Yd. Plot
₹27,000,00/-

BOOKING AMOUNT : ₹ 10,80,000/- (40%)

BOOKING AMOUNT - 40% (₹10,80,000/-) will be paid within 7 days to confirm your plot booking."

"The remaining amount will be paid in 6 to 12 months installments."

Commercial Plot

₹20,000/- 30 Sq. Yd. Plot
₹6,000,00/-

BOOKING AMOUNT : ₹ 2,40,000/- (40%)

BOOKING AMOUNT - 40% (₹2,40,000/-) will be paid within 7 days to confirm your plot booking."

"The remaining amount will be paid in 6 to 12 months installments."

"On completion of 70% payment, registry will be processed, and mutation will be finalized after full payment (100%)."

THANK YOU

